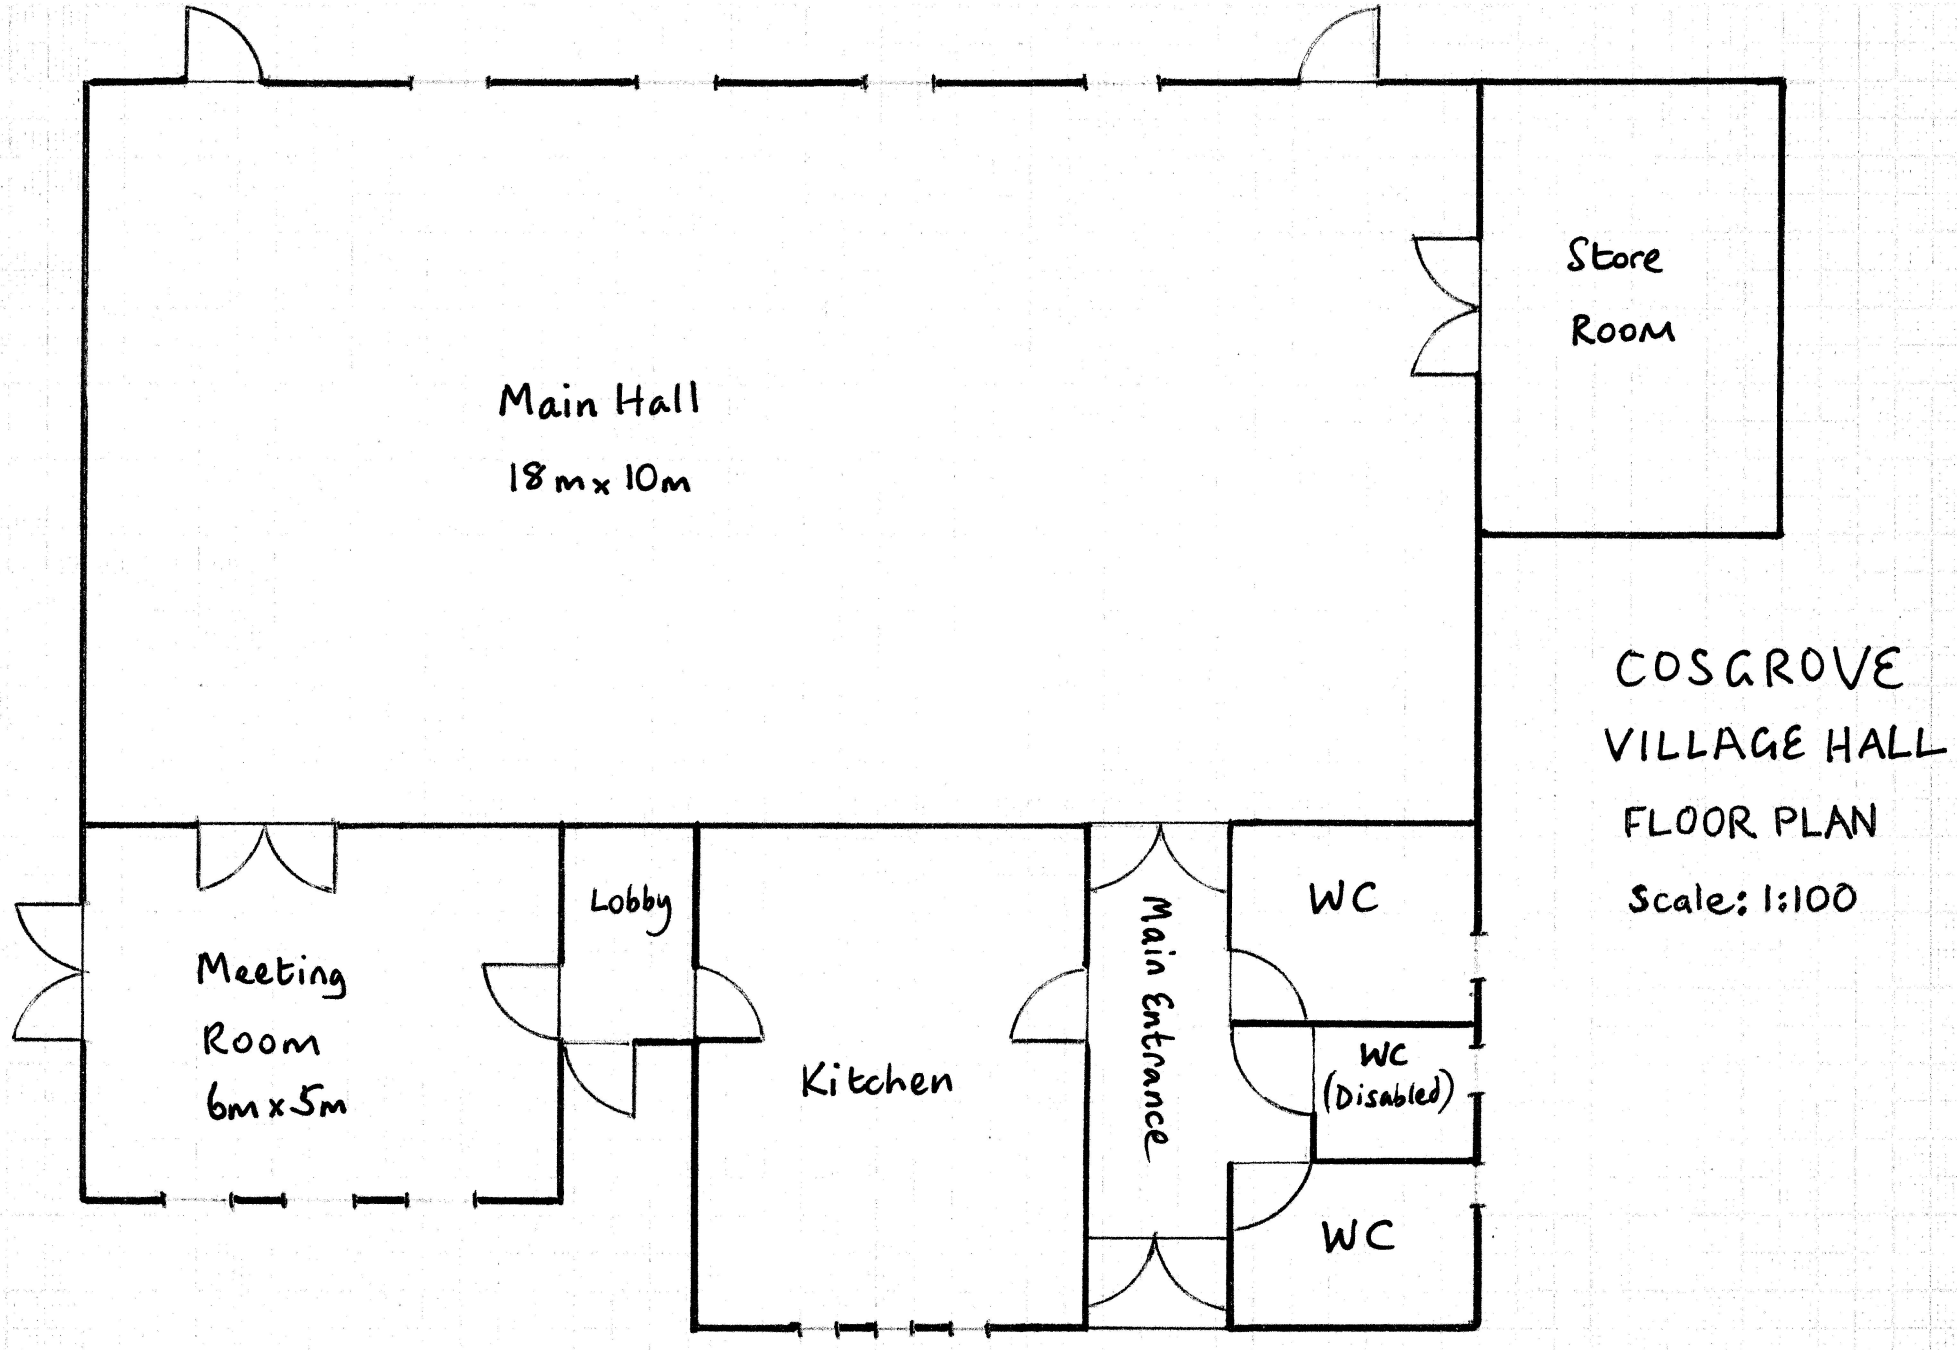


COSGROVE VILLAGE HALL

FLOOR PLAN

Scale: 1:100