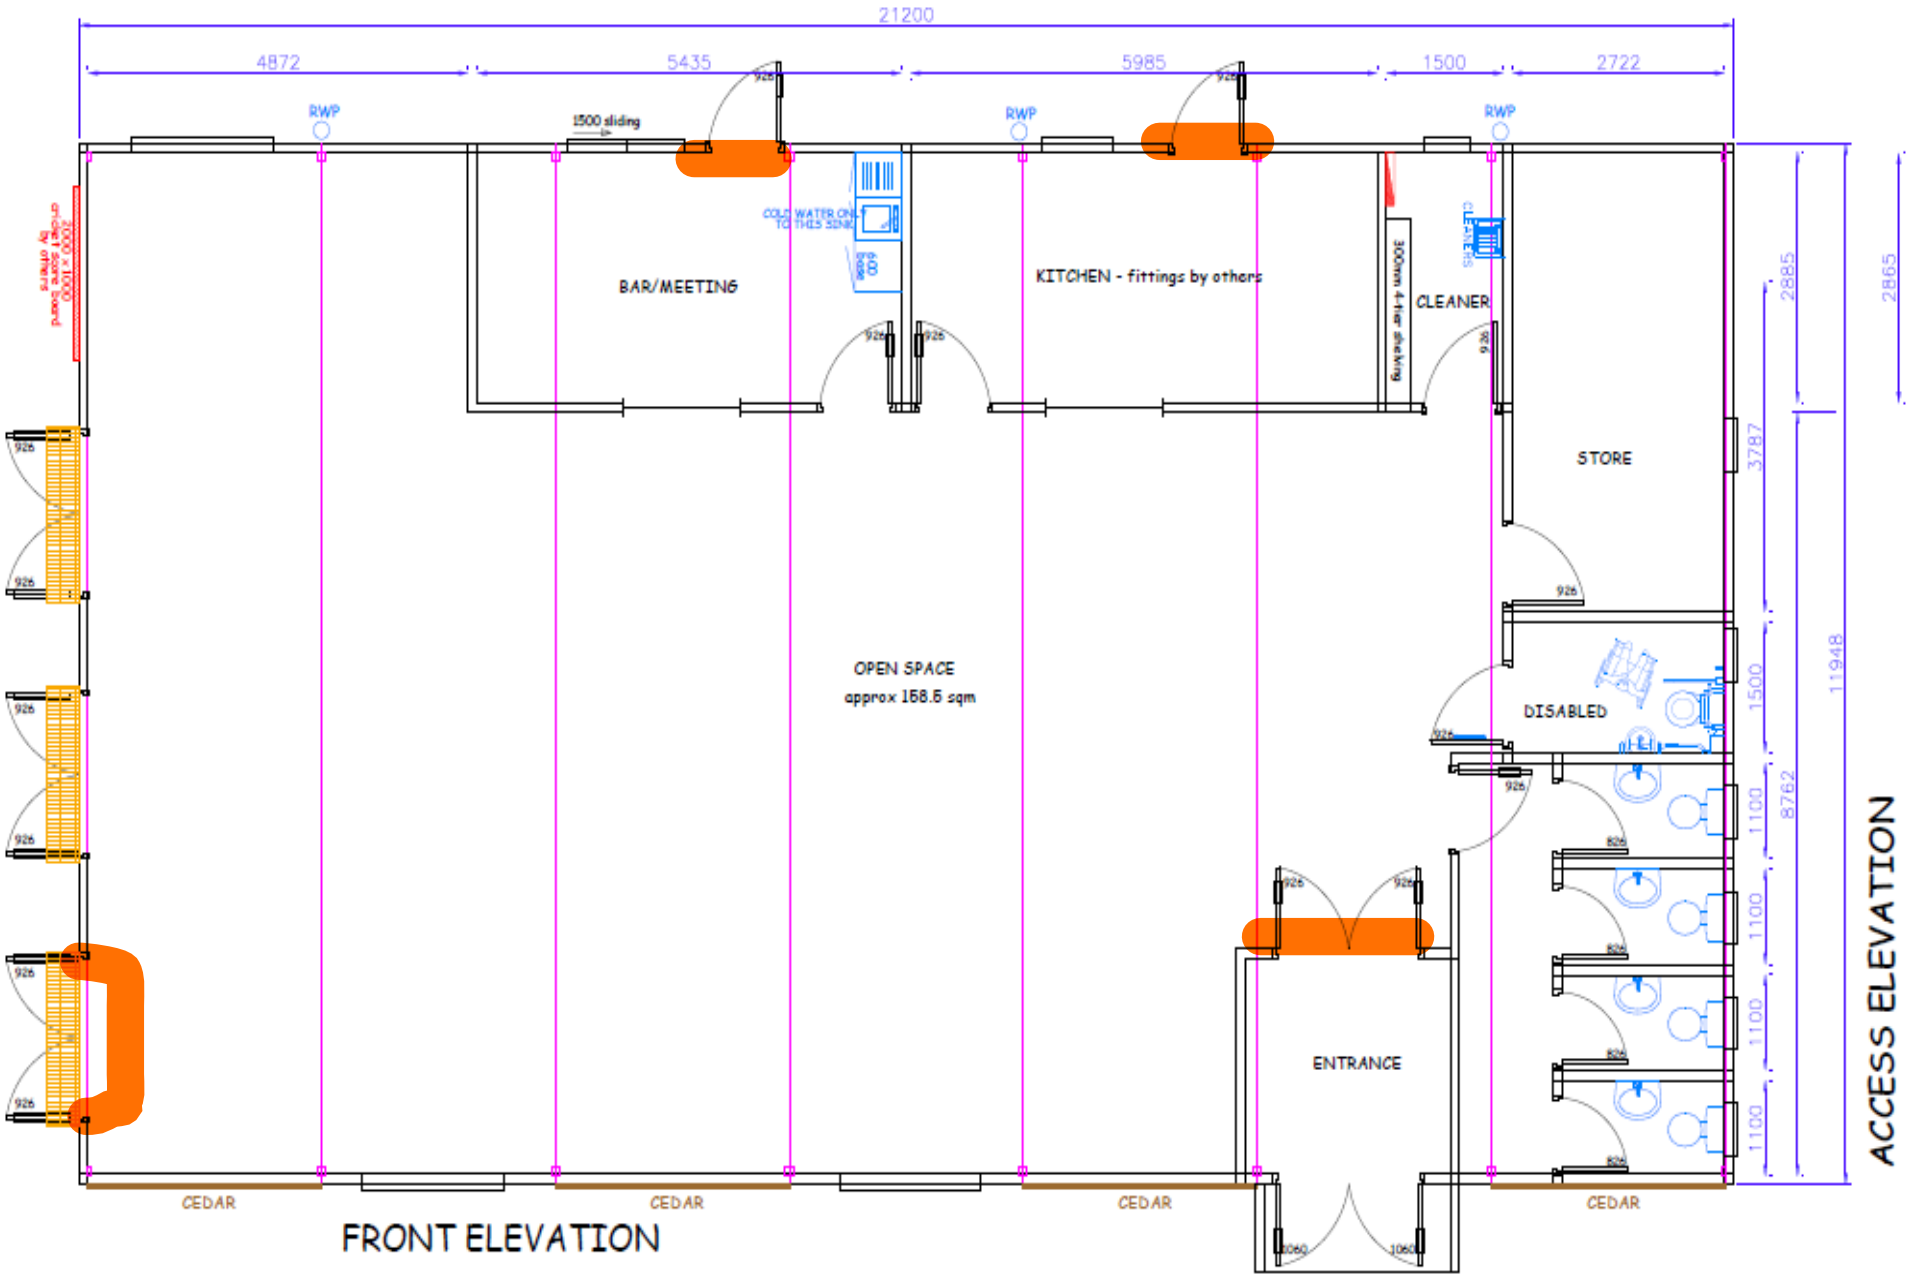
21200
4872
5435
5985
1500
2722
RWP
RWP
RWP
1500 sliding
BAR/MEETING
KITCHEN - fittings by others
CLEANER
STORE
OPEN SPACE
approx 168.6 sqm
DISABLED
ENTRANCE
CEDAR
CEDAR
CEDAR
CEDAR
FRONT ELEVATION
ACCESS ELEVATION
2865
2885
3787
1500
1100
1100
1100
1100
8762
11948