
Plan of Church Building

St Paul's
Hadley Wood

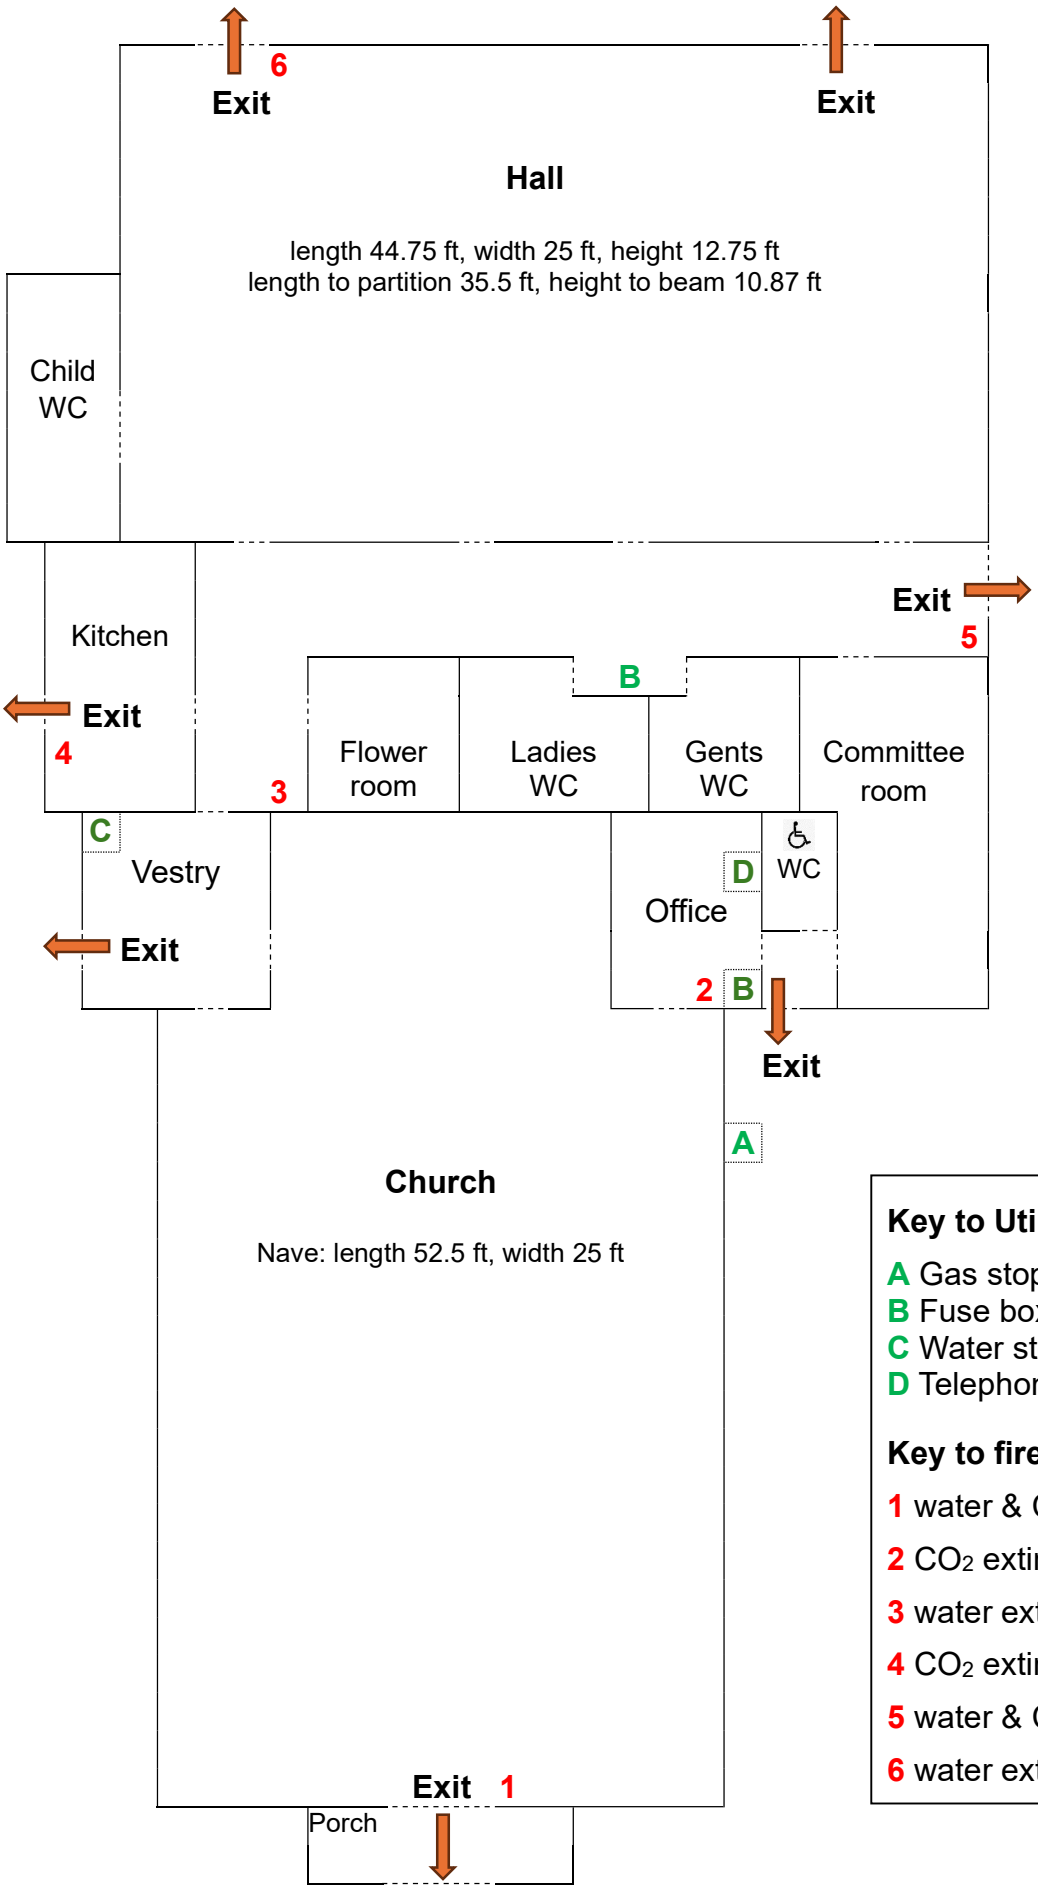

N

Key to Utilities

A Gas stop cock
B Fuse box
C Water stop cock
D Telephones

Key to fire equipment

1 water & CO_2 extinguishers
2 CO_2 extinguisher
3 water extinguisher
4 CO_2 extinguisher + blanket
5 water & CO_2 extinguishers
6 water extinguisher

Updated Nov 2026