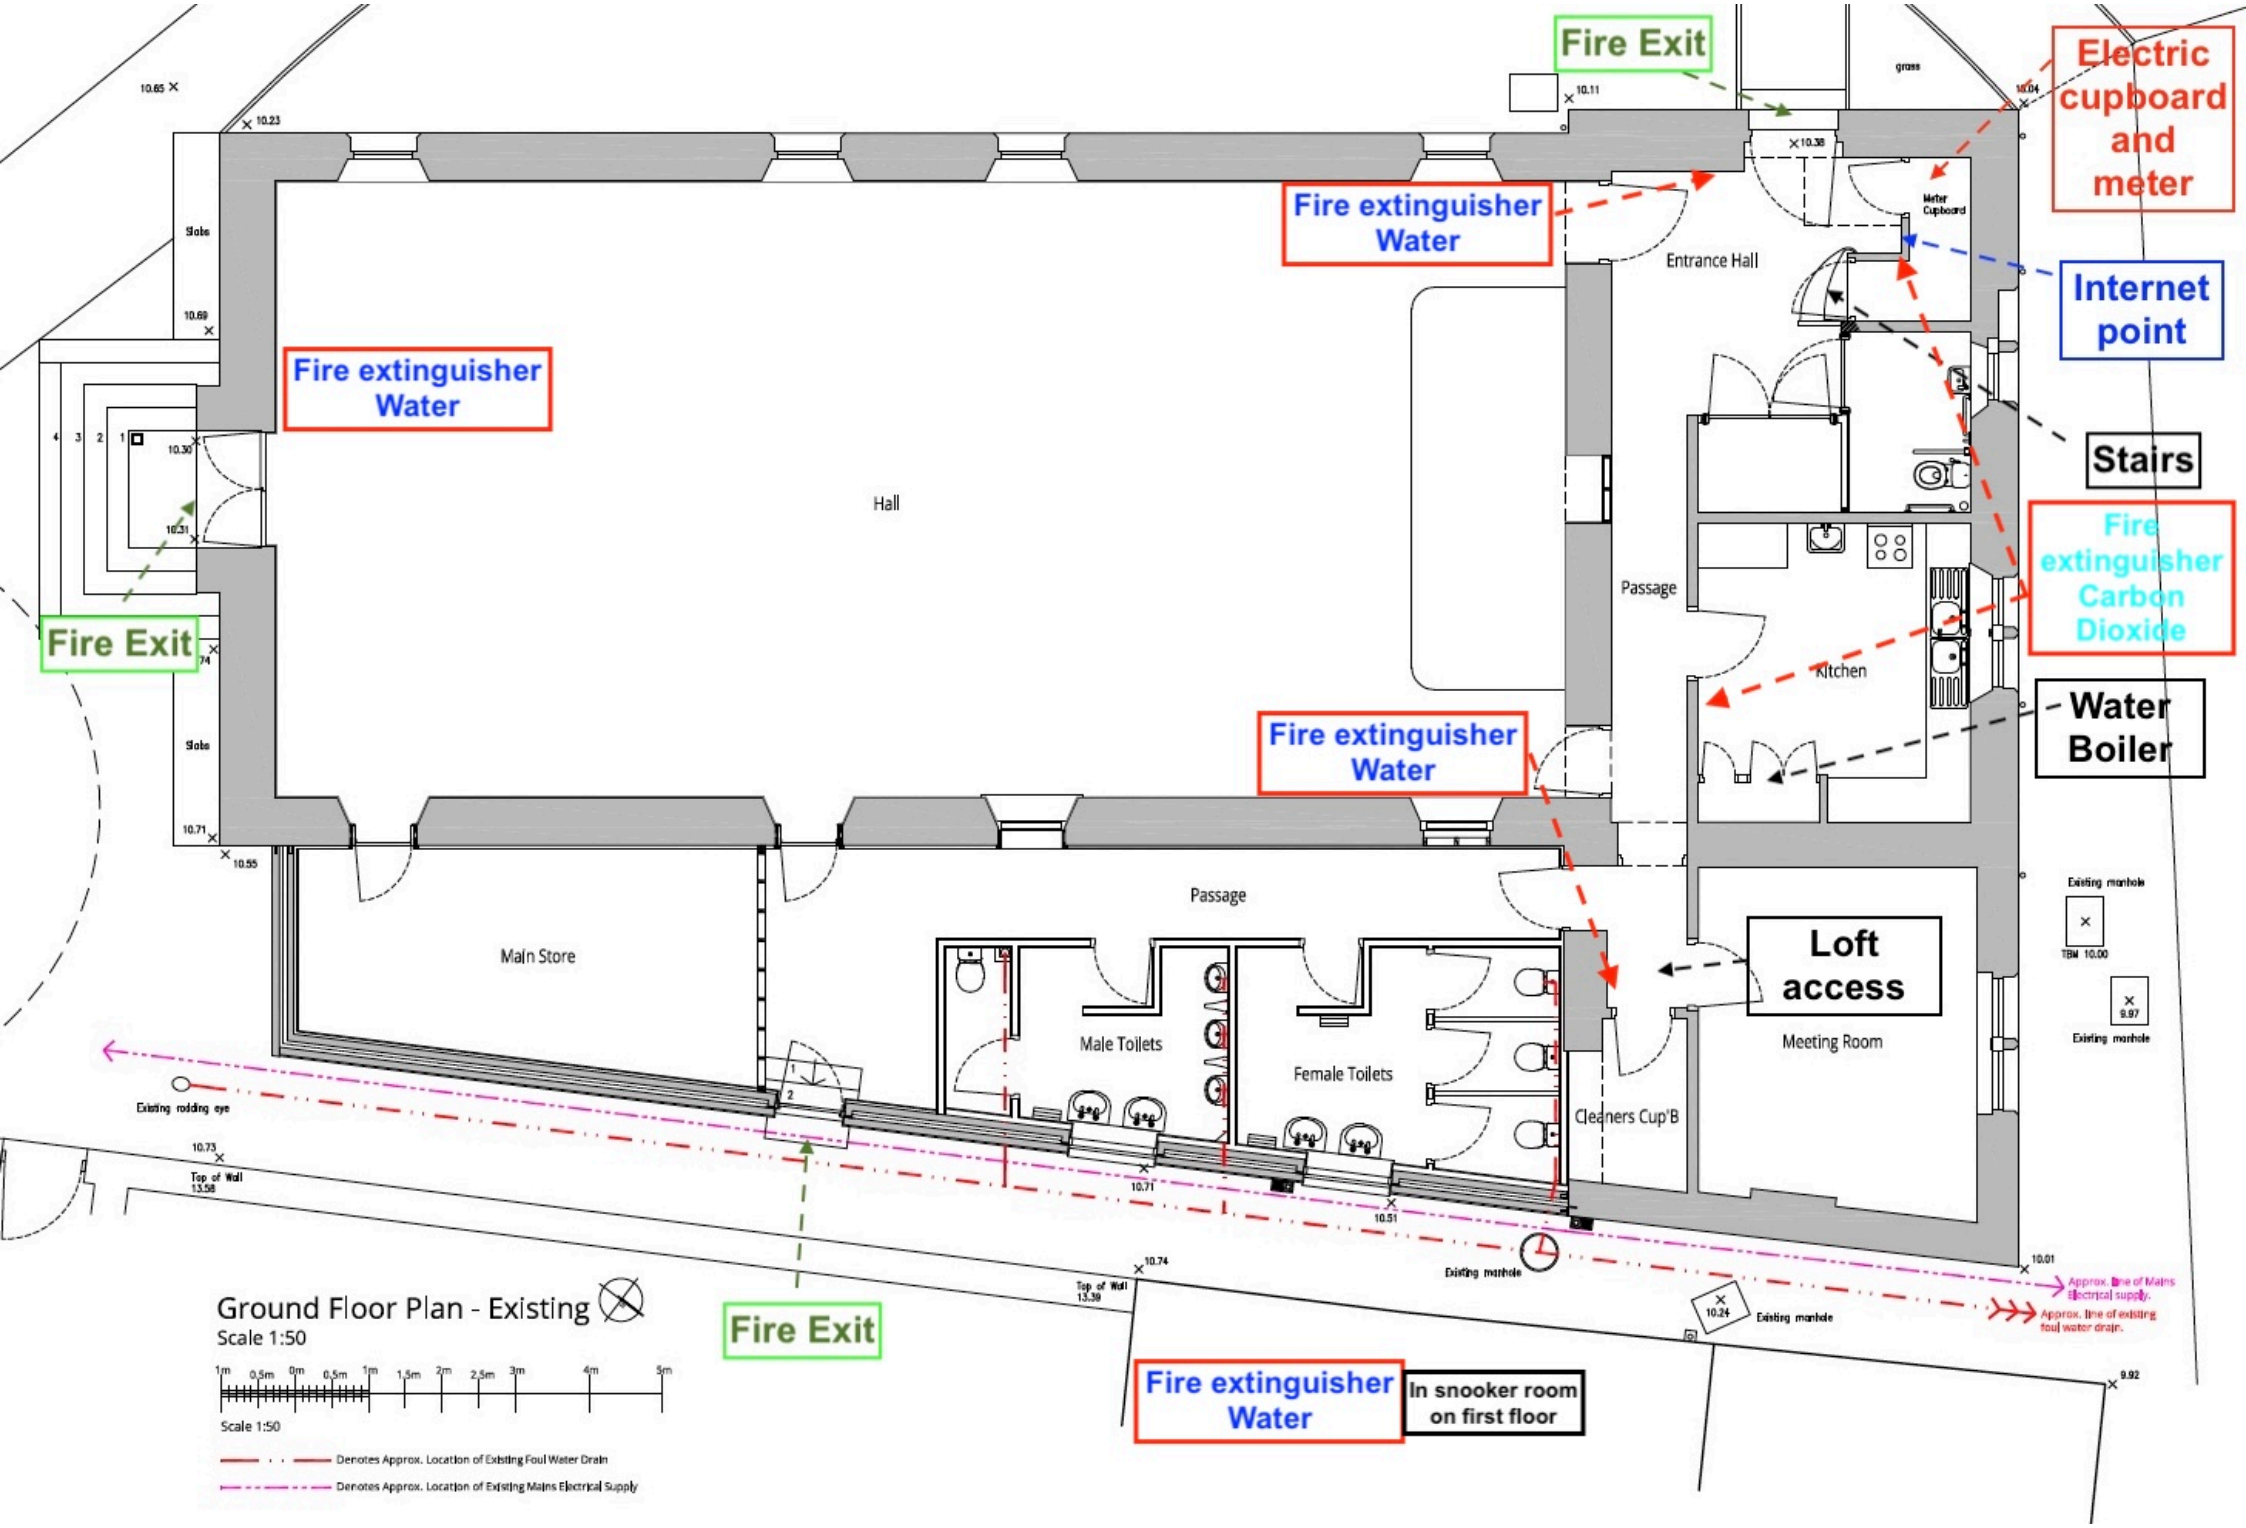
Fire Exit
Electric cupboard and meter
Fire extinguisher Water
Internet point
Fire extinguisher Water
Stairs
Fire Exit
Fire extinguisher Carbon Dioxide
Water Boiler
Fire extinguisher Water
Loft access
Fire Exit
Fire extinguisher Water
In snooker room on first floor
Hall
Entrance Hall
Meter Cupboard
Passage
Kitchen
Main Store
Passage
Male Toilets
Female Toilets
Cleaners Cup'B
Meeting Room
Slate
Slate
grass
Existing rolding eye
Top of Wall 13.58
Top of Wall 13.39
Existing manhole
Existing manhole
Existing manhole
Existing manhole
Approx. line of Mains Electrical supply.
Approx. line of existing foul water drain.
Ground Floor Plan - Existing
Scale 1:50
Scale 1:50
Denotes Approx. Location of Existing Foul Water Drain
Denotes Approx. Location of Existing Mains Electrical Supply