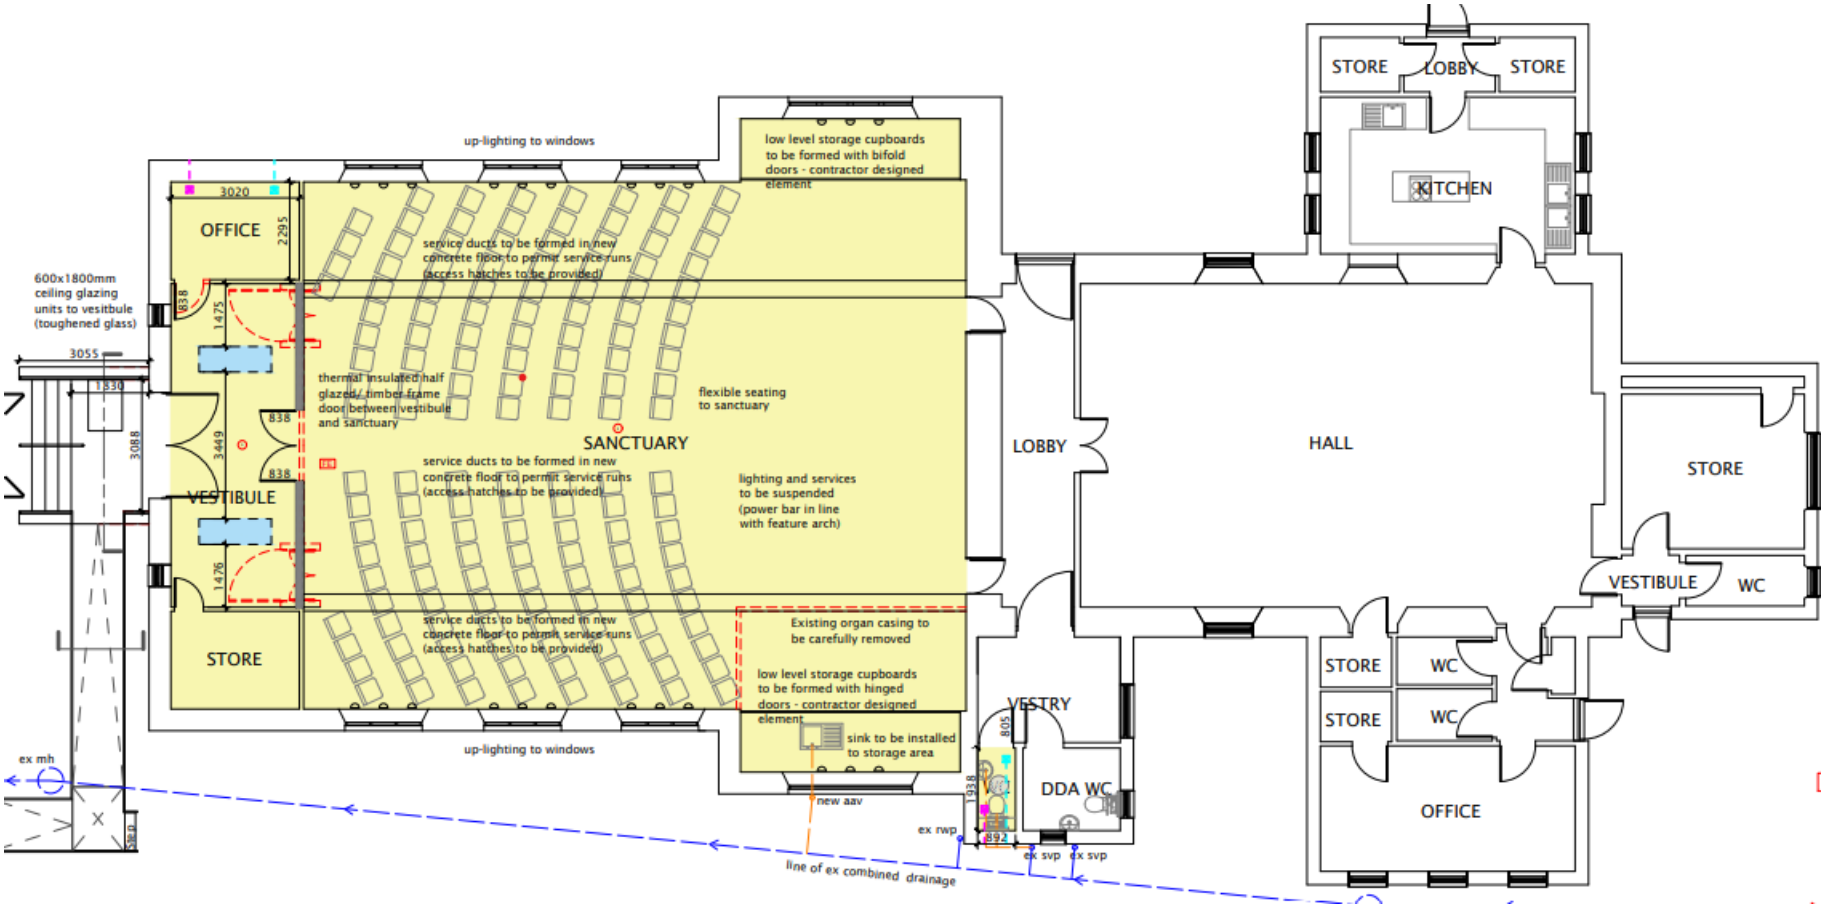
STORE
LOBBY
STORE
KITCHEN
up-lighting to windows
low level storage cupboards to be formed with bifold doors - contractor designed element
3020
OFFICE
2295
service ducts to be formed in new concrete floor to permit service runs (access hatches to be provided)
600x1800mm ceiling glazing units to vestibule (toughened glass)
638
1475
3055
1830
thermal insulated half glazed/ timber frame door between vestibule and sanctuary
flexible seating to sanctuary
838
3449
3088
SANCTUARY
838
service ducts to be formed in new concrete floor to permit service runs (access hatches to be provided)
lighting and services to be suspended (power bar in line with feature arch)
VESTIBULE
1476
LOBBY
HALL
STORE
VESTIBULE
WC
service ducts to be formed in new concrete floor to permit service runs (access hatches to be provided)
Existing organ casing to be carefully removed
STORE
WC
STORE
WC
low level storage cupboards to be formed with hinged doors - contractor designed element
VESTRY
805
sink to be installed to storage area
up-lighting to windows
ex mh
1938
DDA WC
OFFICE
new aav
ex rwp
892
ex svp
ex svp
line of ex combined drainage